No Scale Adjustment Rendered

Station 102+60.00

Looked Good Here

Station 102+80.00

Phylway

GENERAL LEGEND

PROJECT LOCATION

DESCRIPTION OF SURVEY

ASBUILT DITCH EXCAVATION

2 OF 6

102+60.00

☑ Draw

Sheet Settings
  Plottable Area
  Cross-section Layout
  Cross-section Locations
  Grid and Axes
  Cross-section Labels
  Node Labels
  Segment Labels
  Surfaces
    A_061721 PRELOAD DEGRADE
    O_ALL JOB
    D_PRE LOAD
    D_PRE LOAD + 3

Scan
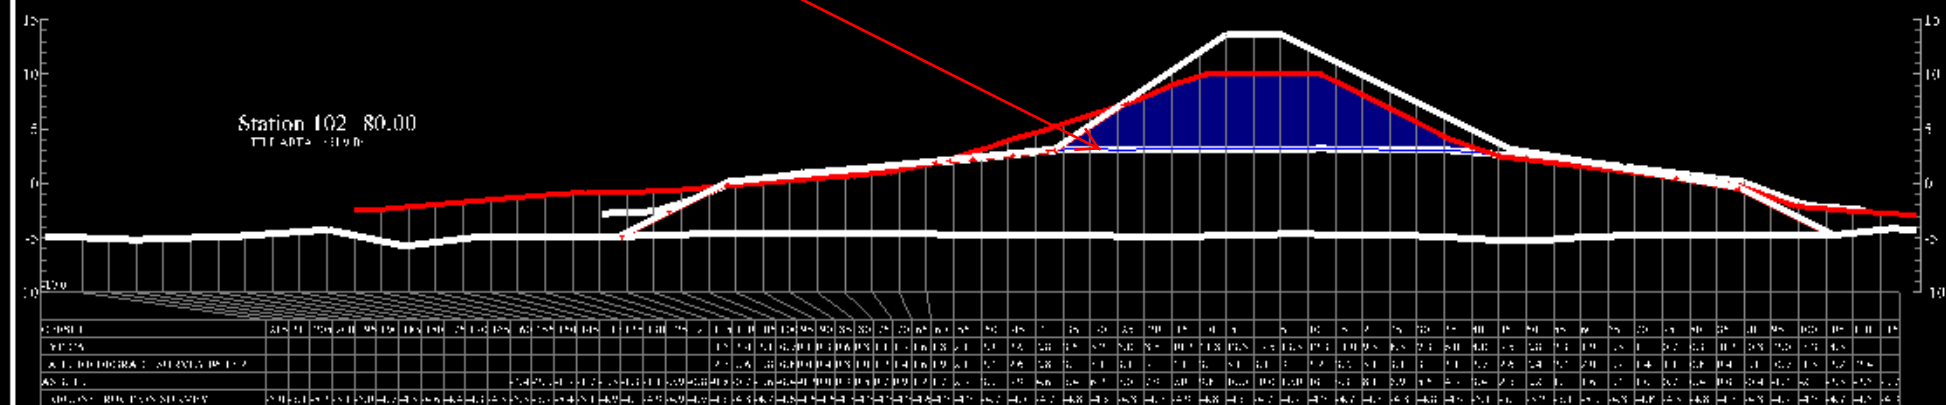
Layer:
0

Line style:
LONG_DASH

Color:
White

Weight:
1.20 mm

Line style scale: 1.000000000

Line style scale has to be edited on every section when plotted to sheet view - shouldn't this be a option